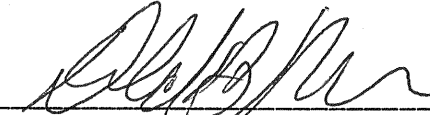
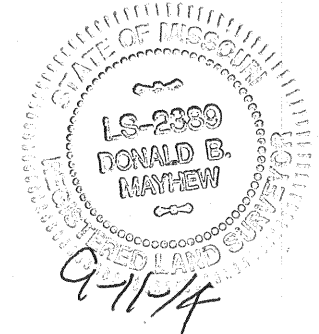


PLAT OF SURVEY PART OF LOT 77
"CERTIFIED LAND COMPANY PLAT NO. 3"

CERTIFICATION: This is to certify that I, Donald B. Mayhew, PLS, at the direction of Mr. Ben Pearson, have executed a survey of the tract of land shown and described hereon, and that said survey was, to the best of my knowledge and belief, executed in accordance with the current Missouri Minimum Standards for Property Boundary Surveys, and that the results of said survey are shown hereon.

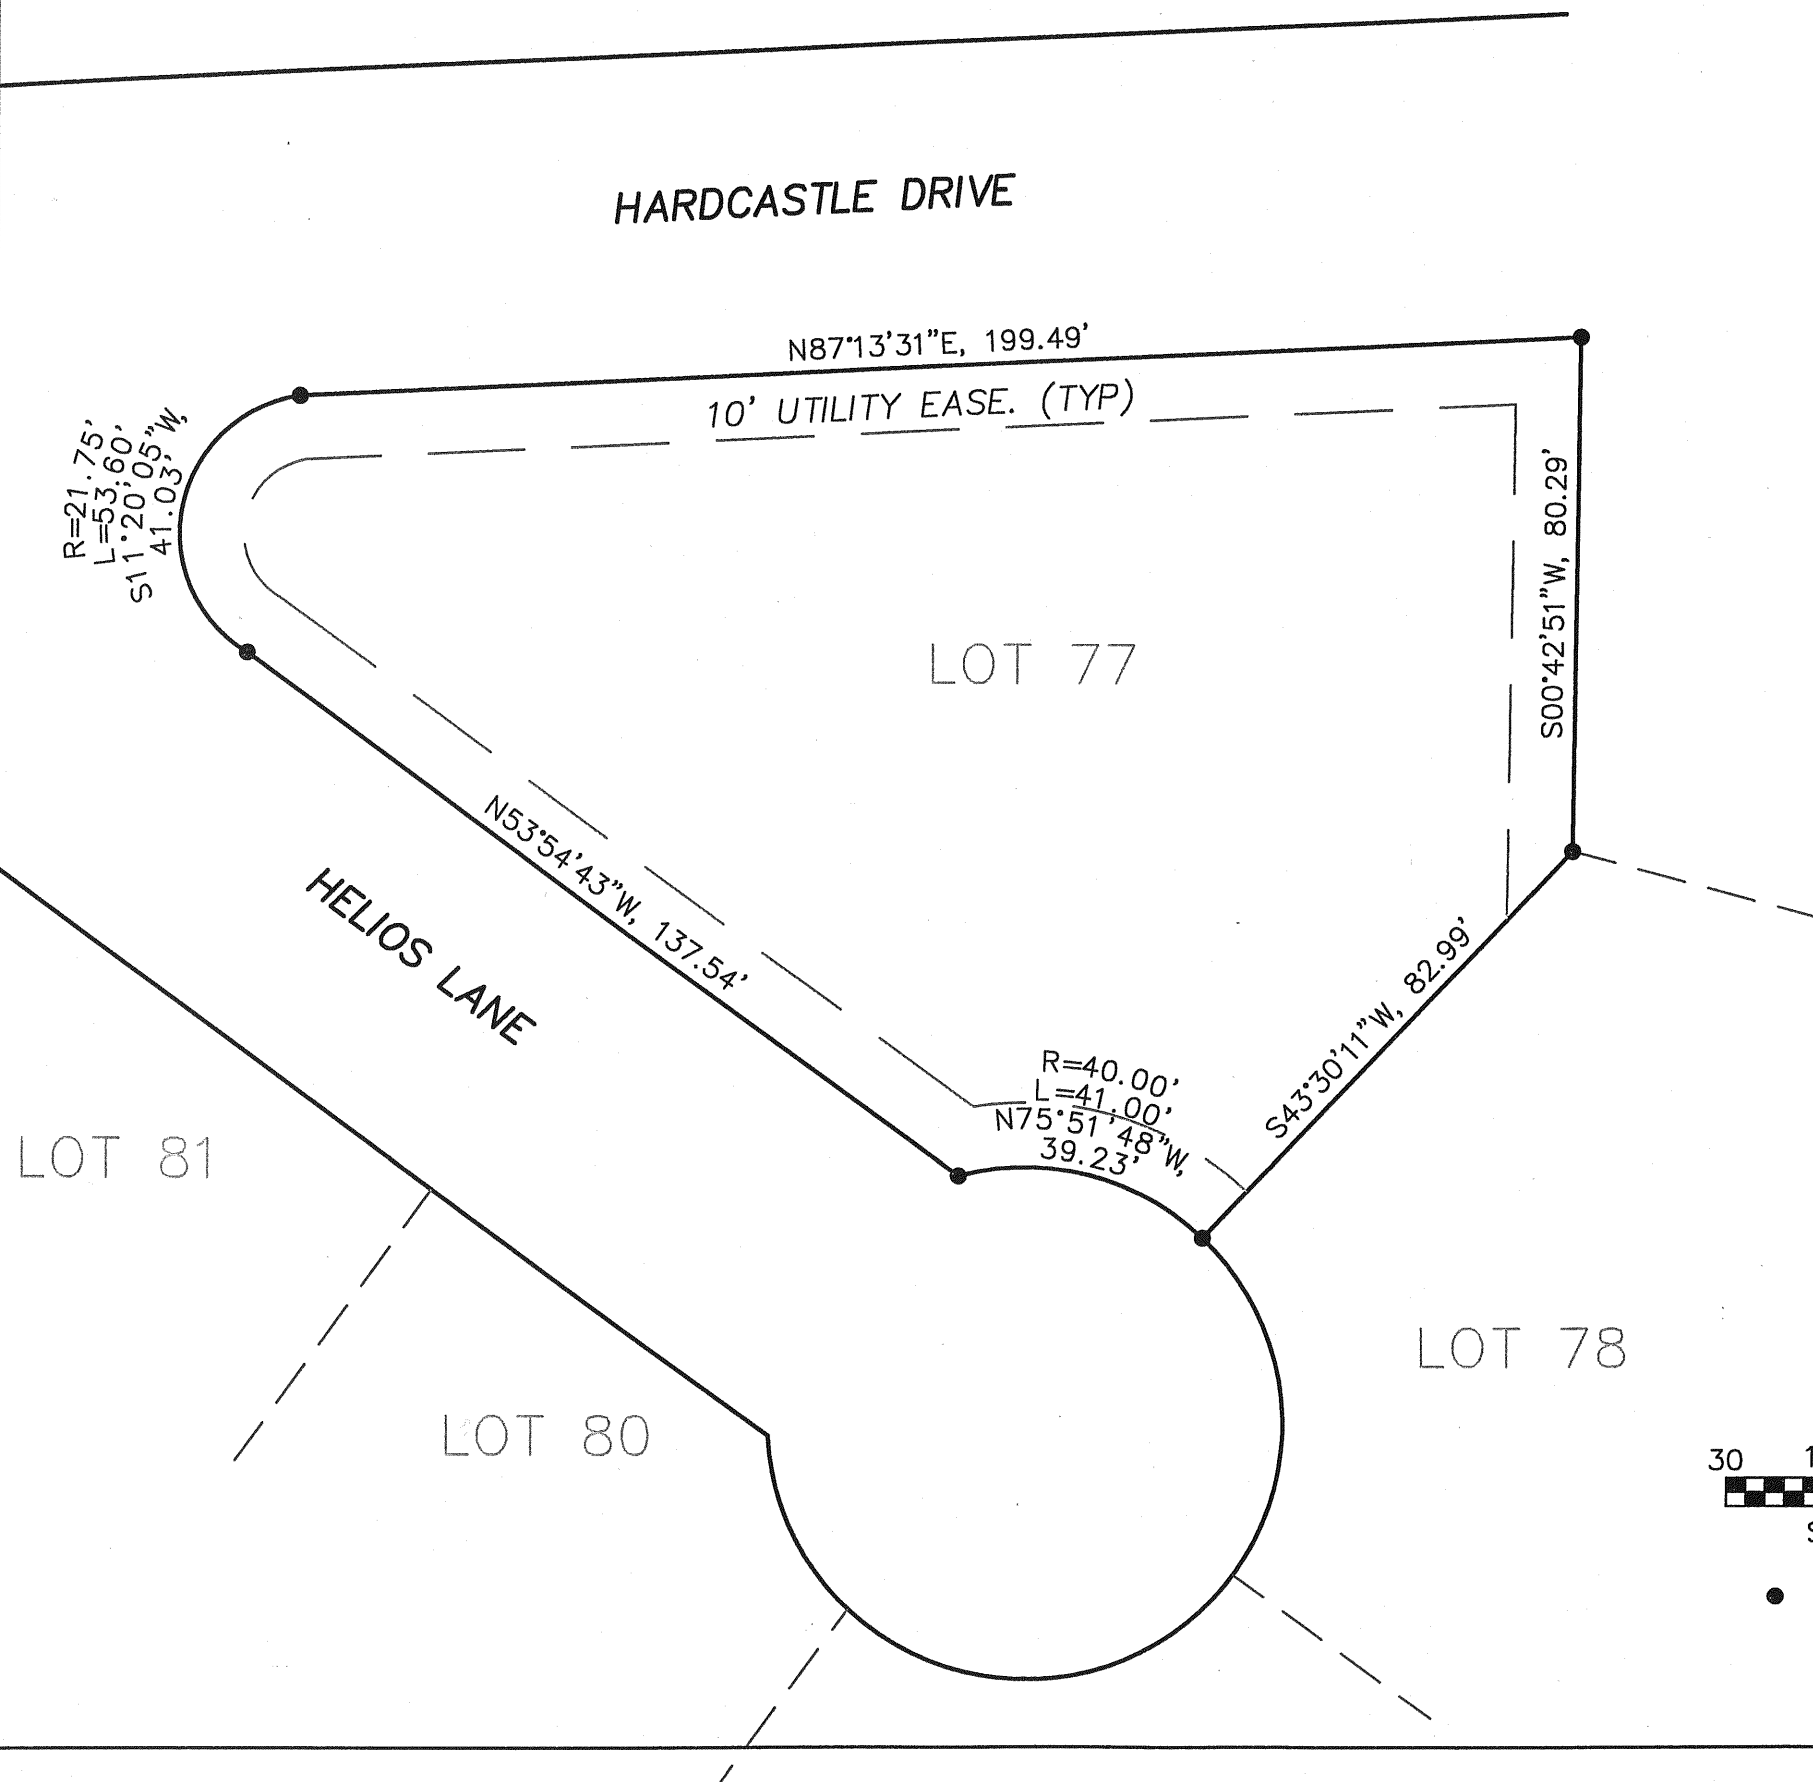

Donald B. Mayhew, PLS, PE
PLS #2389
09/11/14

PULASKI COUNTY SURVEY
RECORD BOOK 18
PAGE 57



NOTES:

1. Bearings relative to the Missouri State Plane Coordinate System, Central Zone.
2. Survey Accuracy Class — Rural.
3. All easements may not be shown.
4. The raduis at the intersection of Helios and Hardcastle is not radial to or tangent to the two incoming tangents, according to the information on the record plat.



30 15 0 30
Scale 1" = 30'

● FND IP
(UNLESS OTHERWISE NOTED)

MAYHEW SURVEYING AND ENGINEERING
PO BOX 418
CROCKER, MO 65452
573-736-2482
LSC #2007000168 14-103